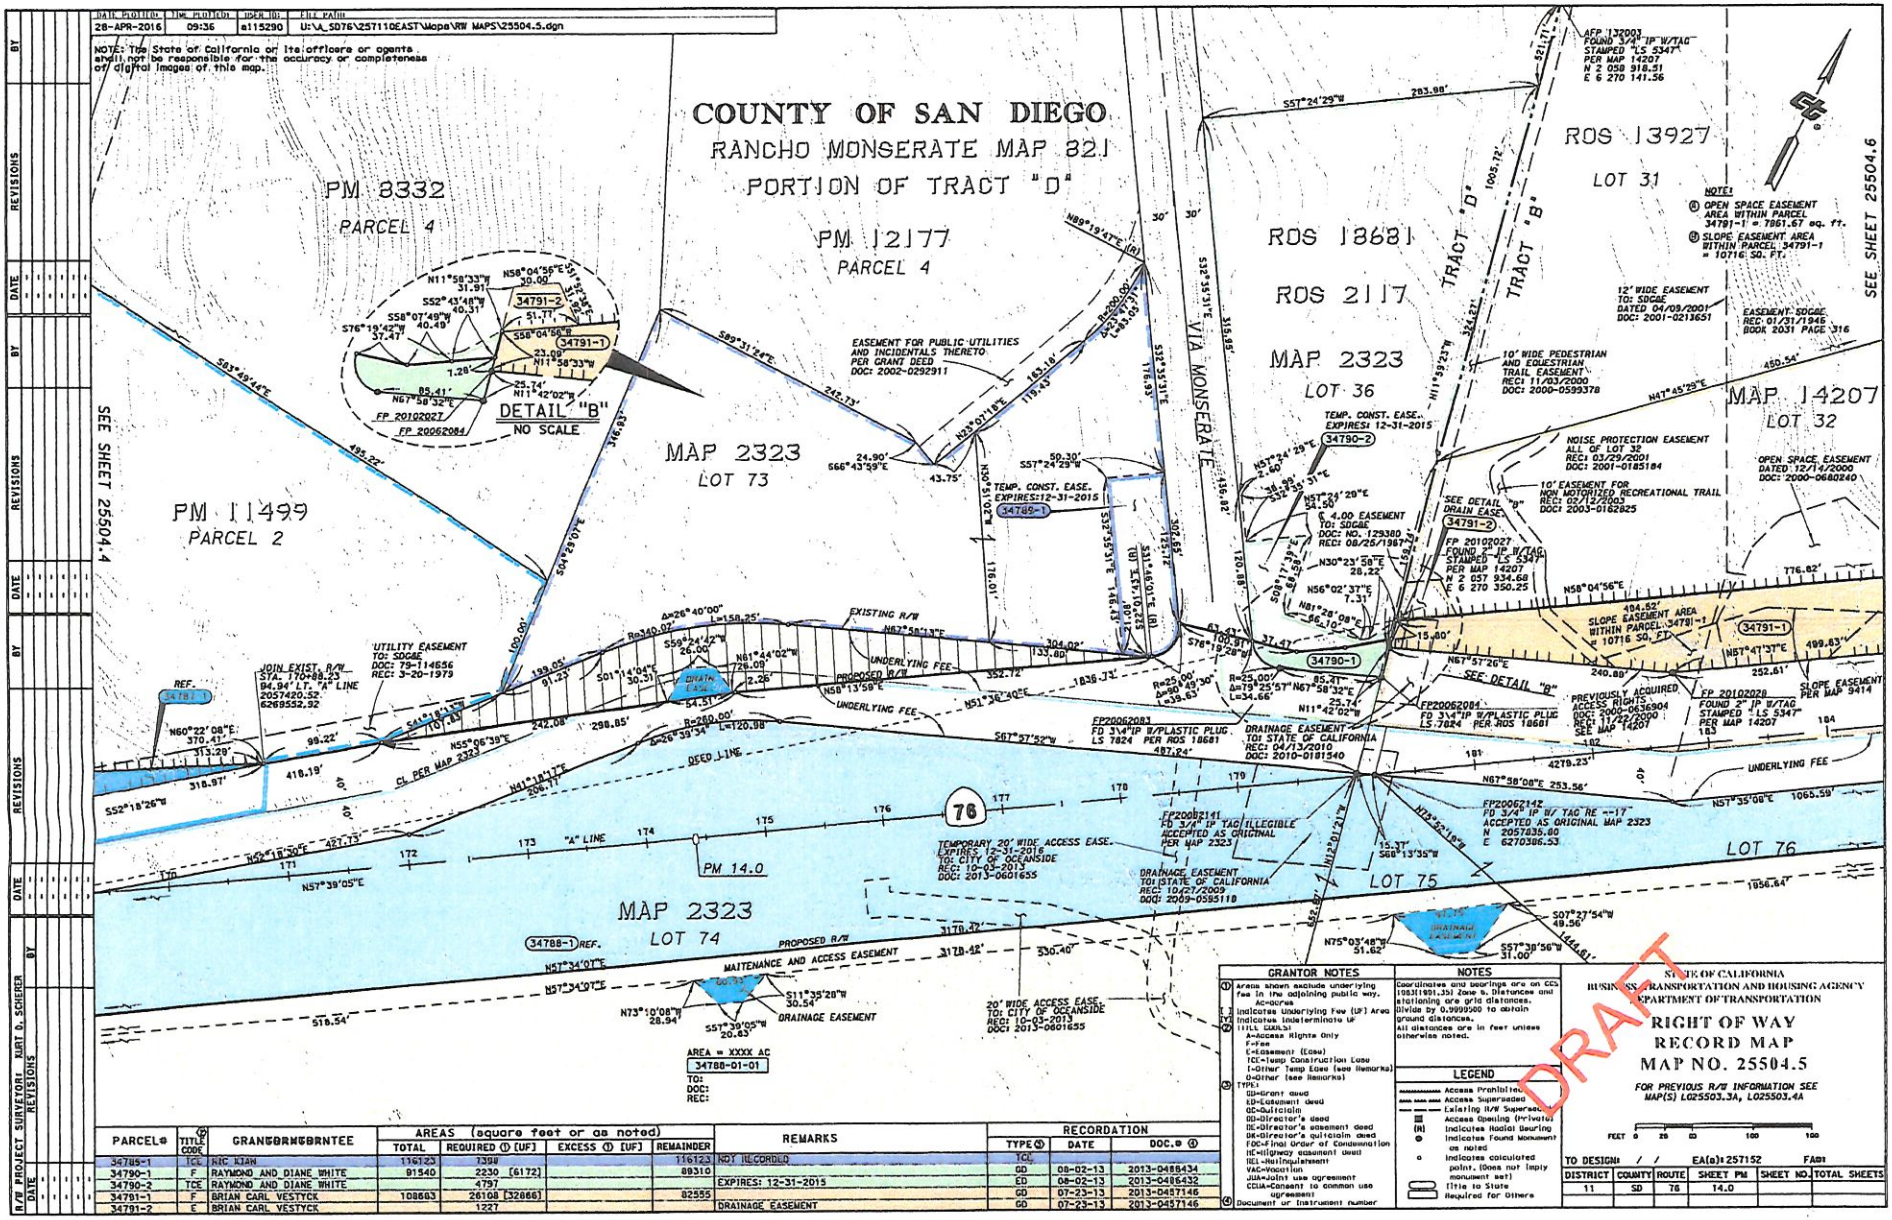

DATE PLOTTED	TIME PLOTTED	USER ID:	FILE PATH
28-APR-2016	09:36	e115290	U:\A_SD76\257110EAST\Maps\RW MAPS\25504.5.dgn

NOTE: The State of California or its officers or agents shall not be responsible for the accuracy or completeness of digital images of this map.

PARCEL#	TITLE CODE	GRANTOR/GRANTEE	AREAS (square feet or as noted) TOTAL	REQUIRED ① [UF]	EXCESS ① [UF]	REMAINDER	REMARKS
34785-1	TCE	RAC KIAN	116123	1390		116123	NOT RECORDED
34790-1	F	RAYMOND AND DIANE WHITE	91540	2230 [6172]		89310	
34790-2	TCE	RAYMOND AND DIANE WHITE		4797			EXPIRES: 12-31-2015
34791-1	F	BRIAN CARL VESTYCK	108603	26108 [32666]		82555	
34791-2	E	BRIAN CARL VESTYCK		1227			DRAINAGE EASEMENT

RECORDATION TYPE②	DATE	DOC.# ④
TCE		
GD	08-02-13	2013-0486434
ED	08-02-13	2013-0486432
GD	07-23-13	2013-0487146
GD	07-23-13	2013-0487146

GRANTOR NOTES

① Areas shown exclude underlying fee in the adjoining public way. Acreages indicates Underlying Fee (UF) Area indicates indeterminate UF

② TITLE CODES:
A=Access Rights Only
F=Fee
E=Easement (Ease)
TCE=Temp Construction Ease
O=Other Temp Ease (see Remarks)
O=Other (see Remarks)

③ TYPE:
GD=Grant deed
ED=Easement deed
QC=Quitclaim
DD=Director's deed
DE=Director's easement deed
DQ=Director's quitclaim deed
FOC=Final Order of Condemnation
HE=Highway easement deed
MEL=Multiple/easement
VAC=Vacation
JUA=Joint use agreement
CCUA=Consent to common use agreement

④ Document or Instrument number

NOTES

Coordinates and bearings are on CCS 1983(1991.35) Zone 6. Distances and stationing are grid distances. Divide by 0.9999500 to obtain ground distances. All distances are in feet unless otherwise noted.

LEGEND

- Access Prohibited
- Access Superseded
- Existing R/W Superseded
- Access Opening (Private)
- (R) Indicates Radial Bearing
- Indicates Found Monument as noted
- Indicates calculated point. (Does not imply monument set)
- Title to State
- Required for Others

STATE OF CALIFORNIA
BUSINESS, TRANSPORTATION AND HOUSING AGENCY
DEPARTMENT OF TRANSPORTATION

RIGHT OF WAY RECORD MAP
MAP NO. 25504.5

FOR PREVIOUS R/W INFORMATION SEE MAP(S) L025503.3A, L025503.4A

FEET 0 25 50 100 200

TO DESIGN: / / EA(a): 257152 FAS#

DISTRICT	COUNTY	ROUTE	SHEET PM	SHEET NO.	TOTAL SHEETS
11	SD	76	14.0		

R/W PROJECT SURVEYOR: KURT D. SCHERER

REVISIONS | BY | DATE